


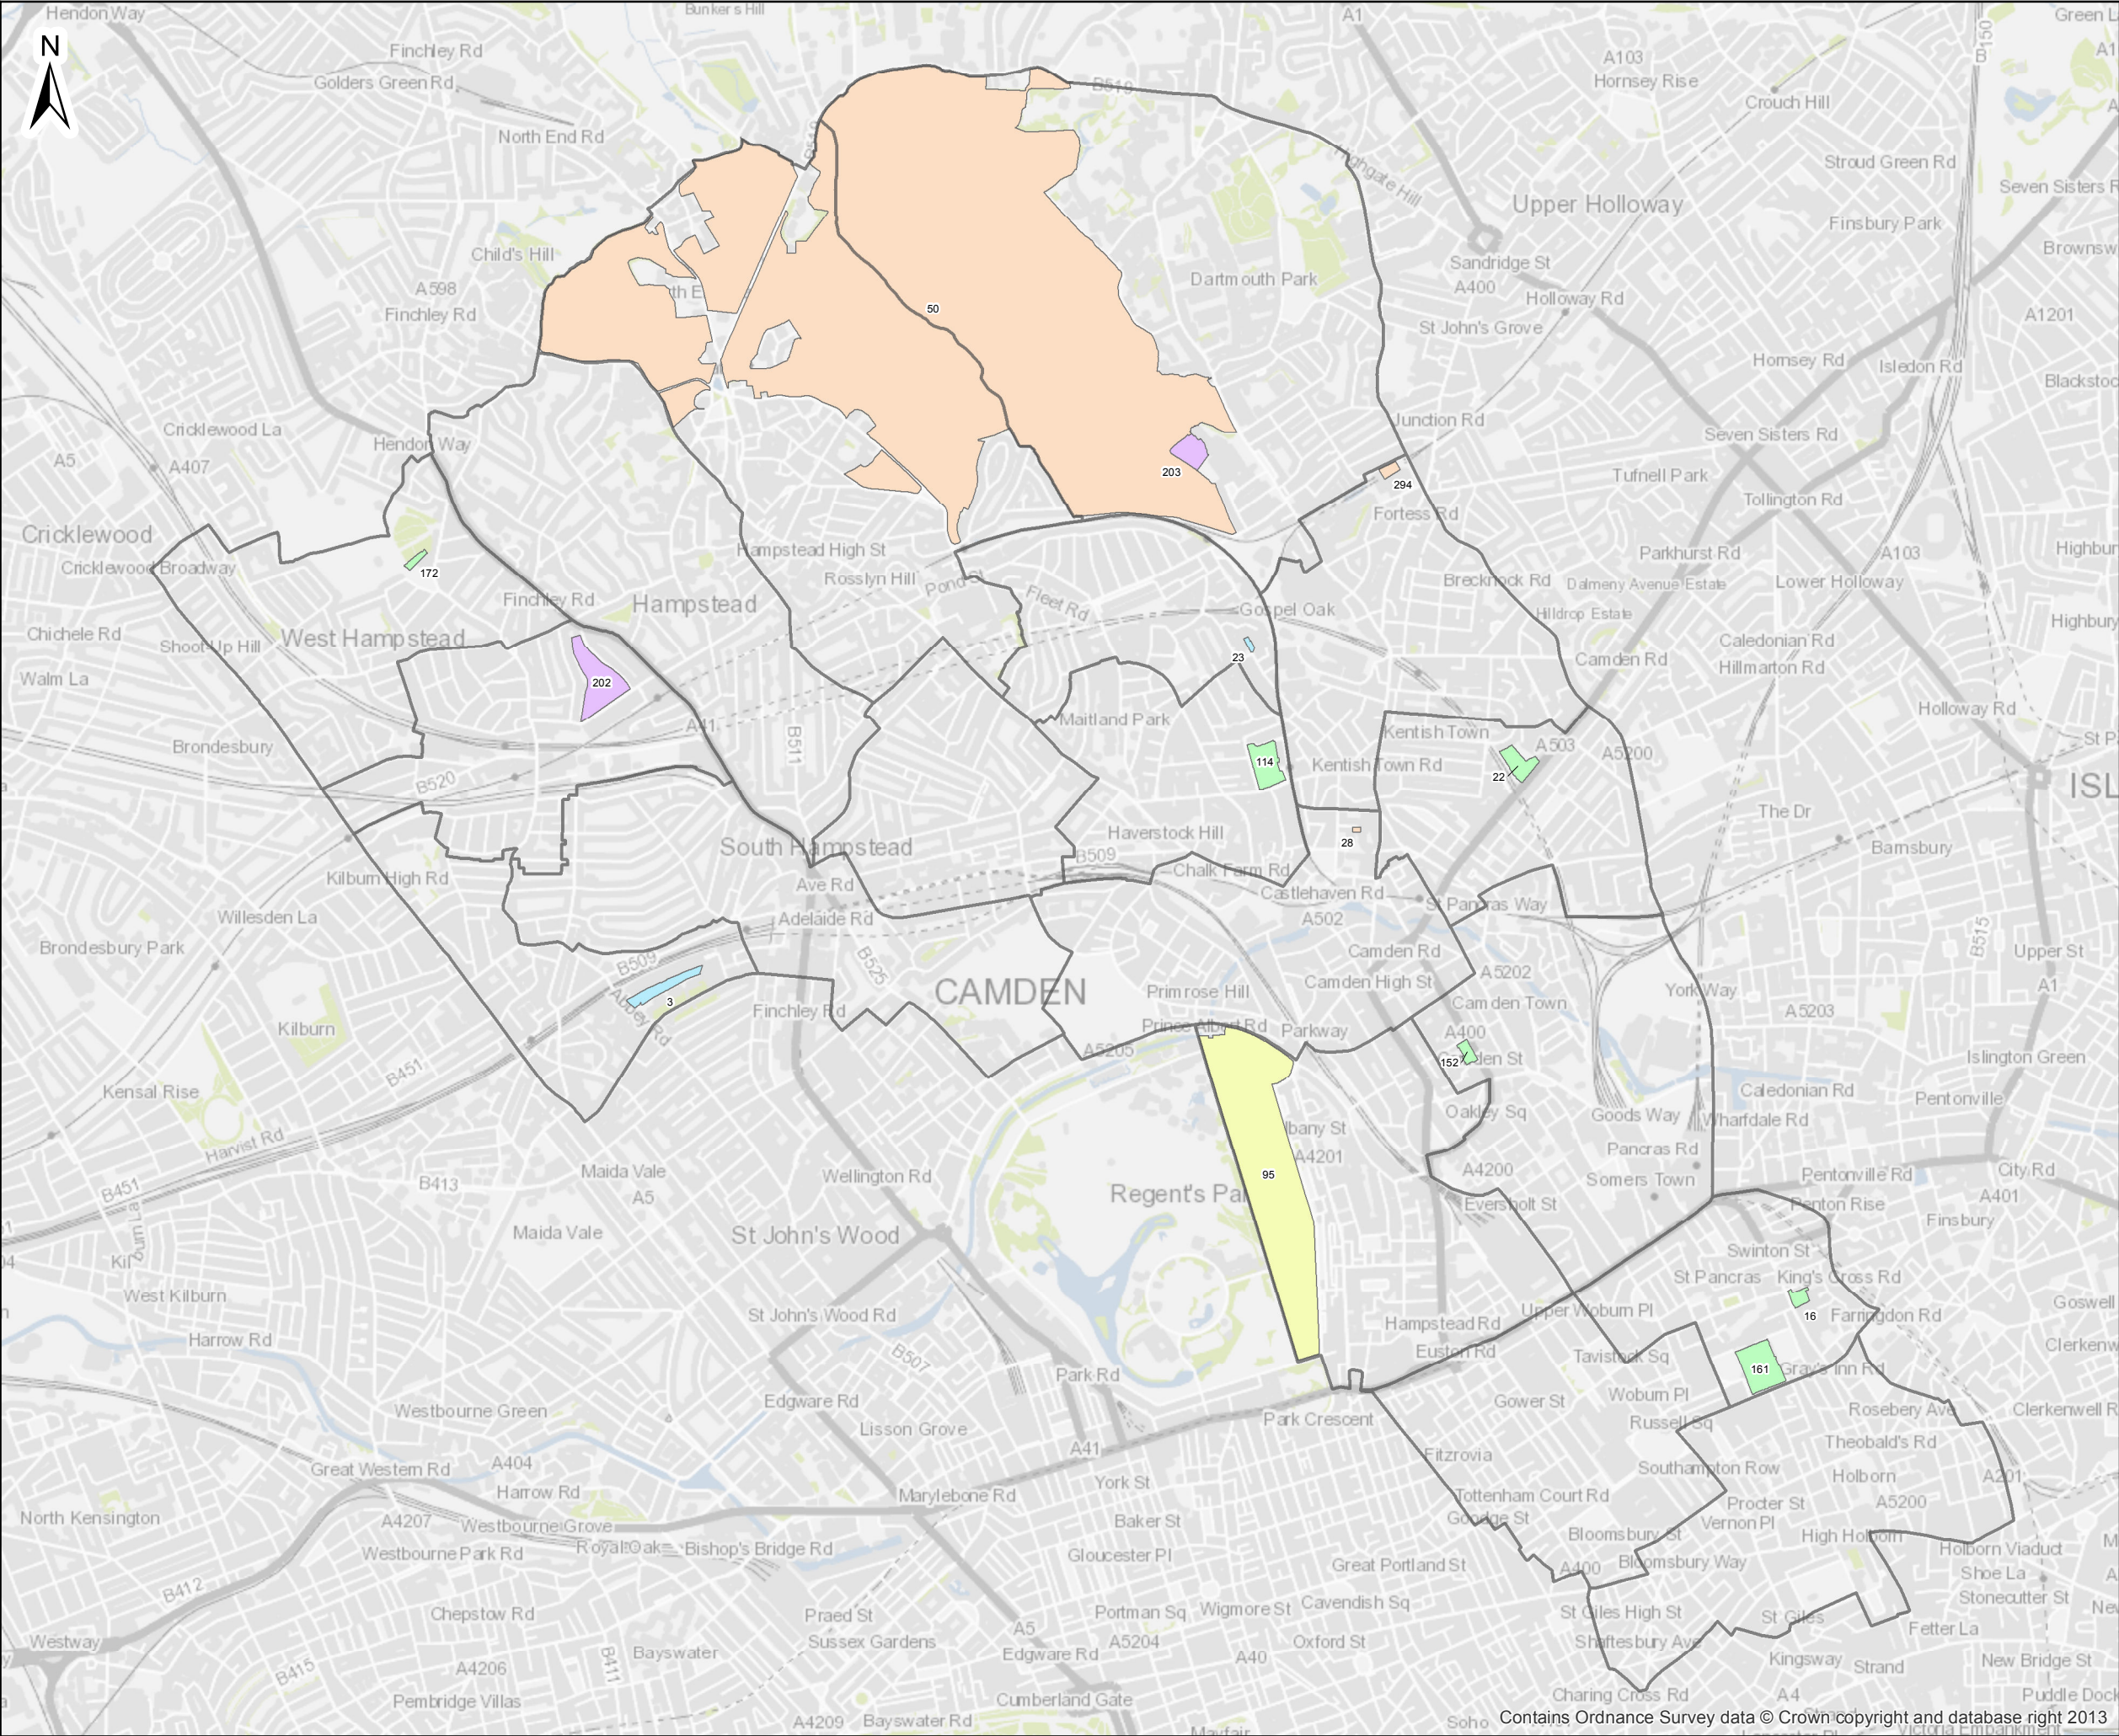

Playing pitch by type

- Cricket (full size)
- Football (5-a-side)
- Football (full size)
- Football (junior)
- Rugby (full size)

Ward boundaries

0 0.5 1 Kilometre

Atkins Limited ©
Consulting Engineers
The Hub
500 Park Ave,
Bristol, South Glos.,
England, BS32 4RZ

Tel: +44(0)1454 662000
Fax: +44(0)1454 663333
www.atkinsglobal.com

Client

London Borough of Camden


Project

Camden Open Space Study

Title

Figure 11.2
Playing Pitch by Type

Sheet Size	Original Scale	Designed / Drawn	Checked	Authorised
A3	1:26,000	SJD	SWK	ZG
Drawing Number		Date	Date	Date
5125421_CAM_PLY_TYP		28/01/14	28/01/14	28/01/14
Rev				00

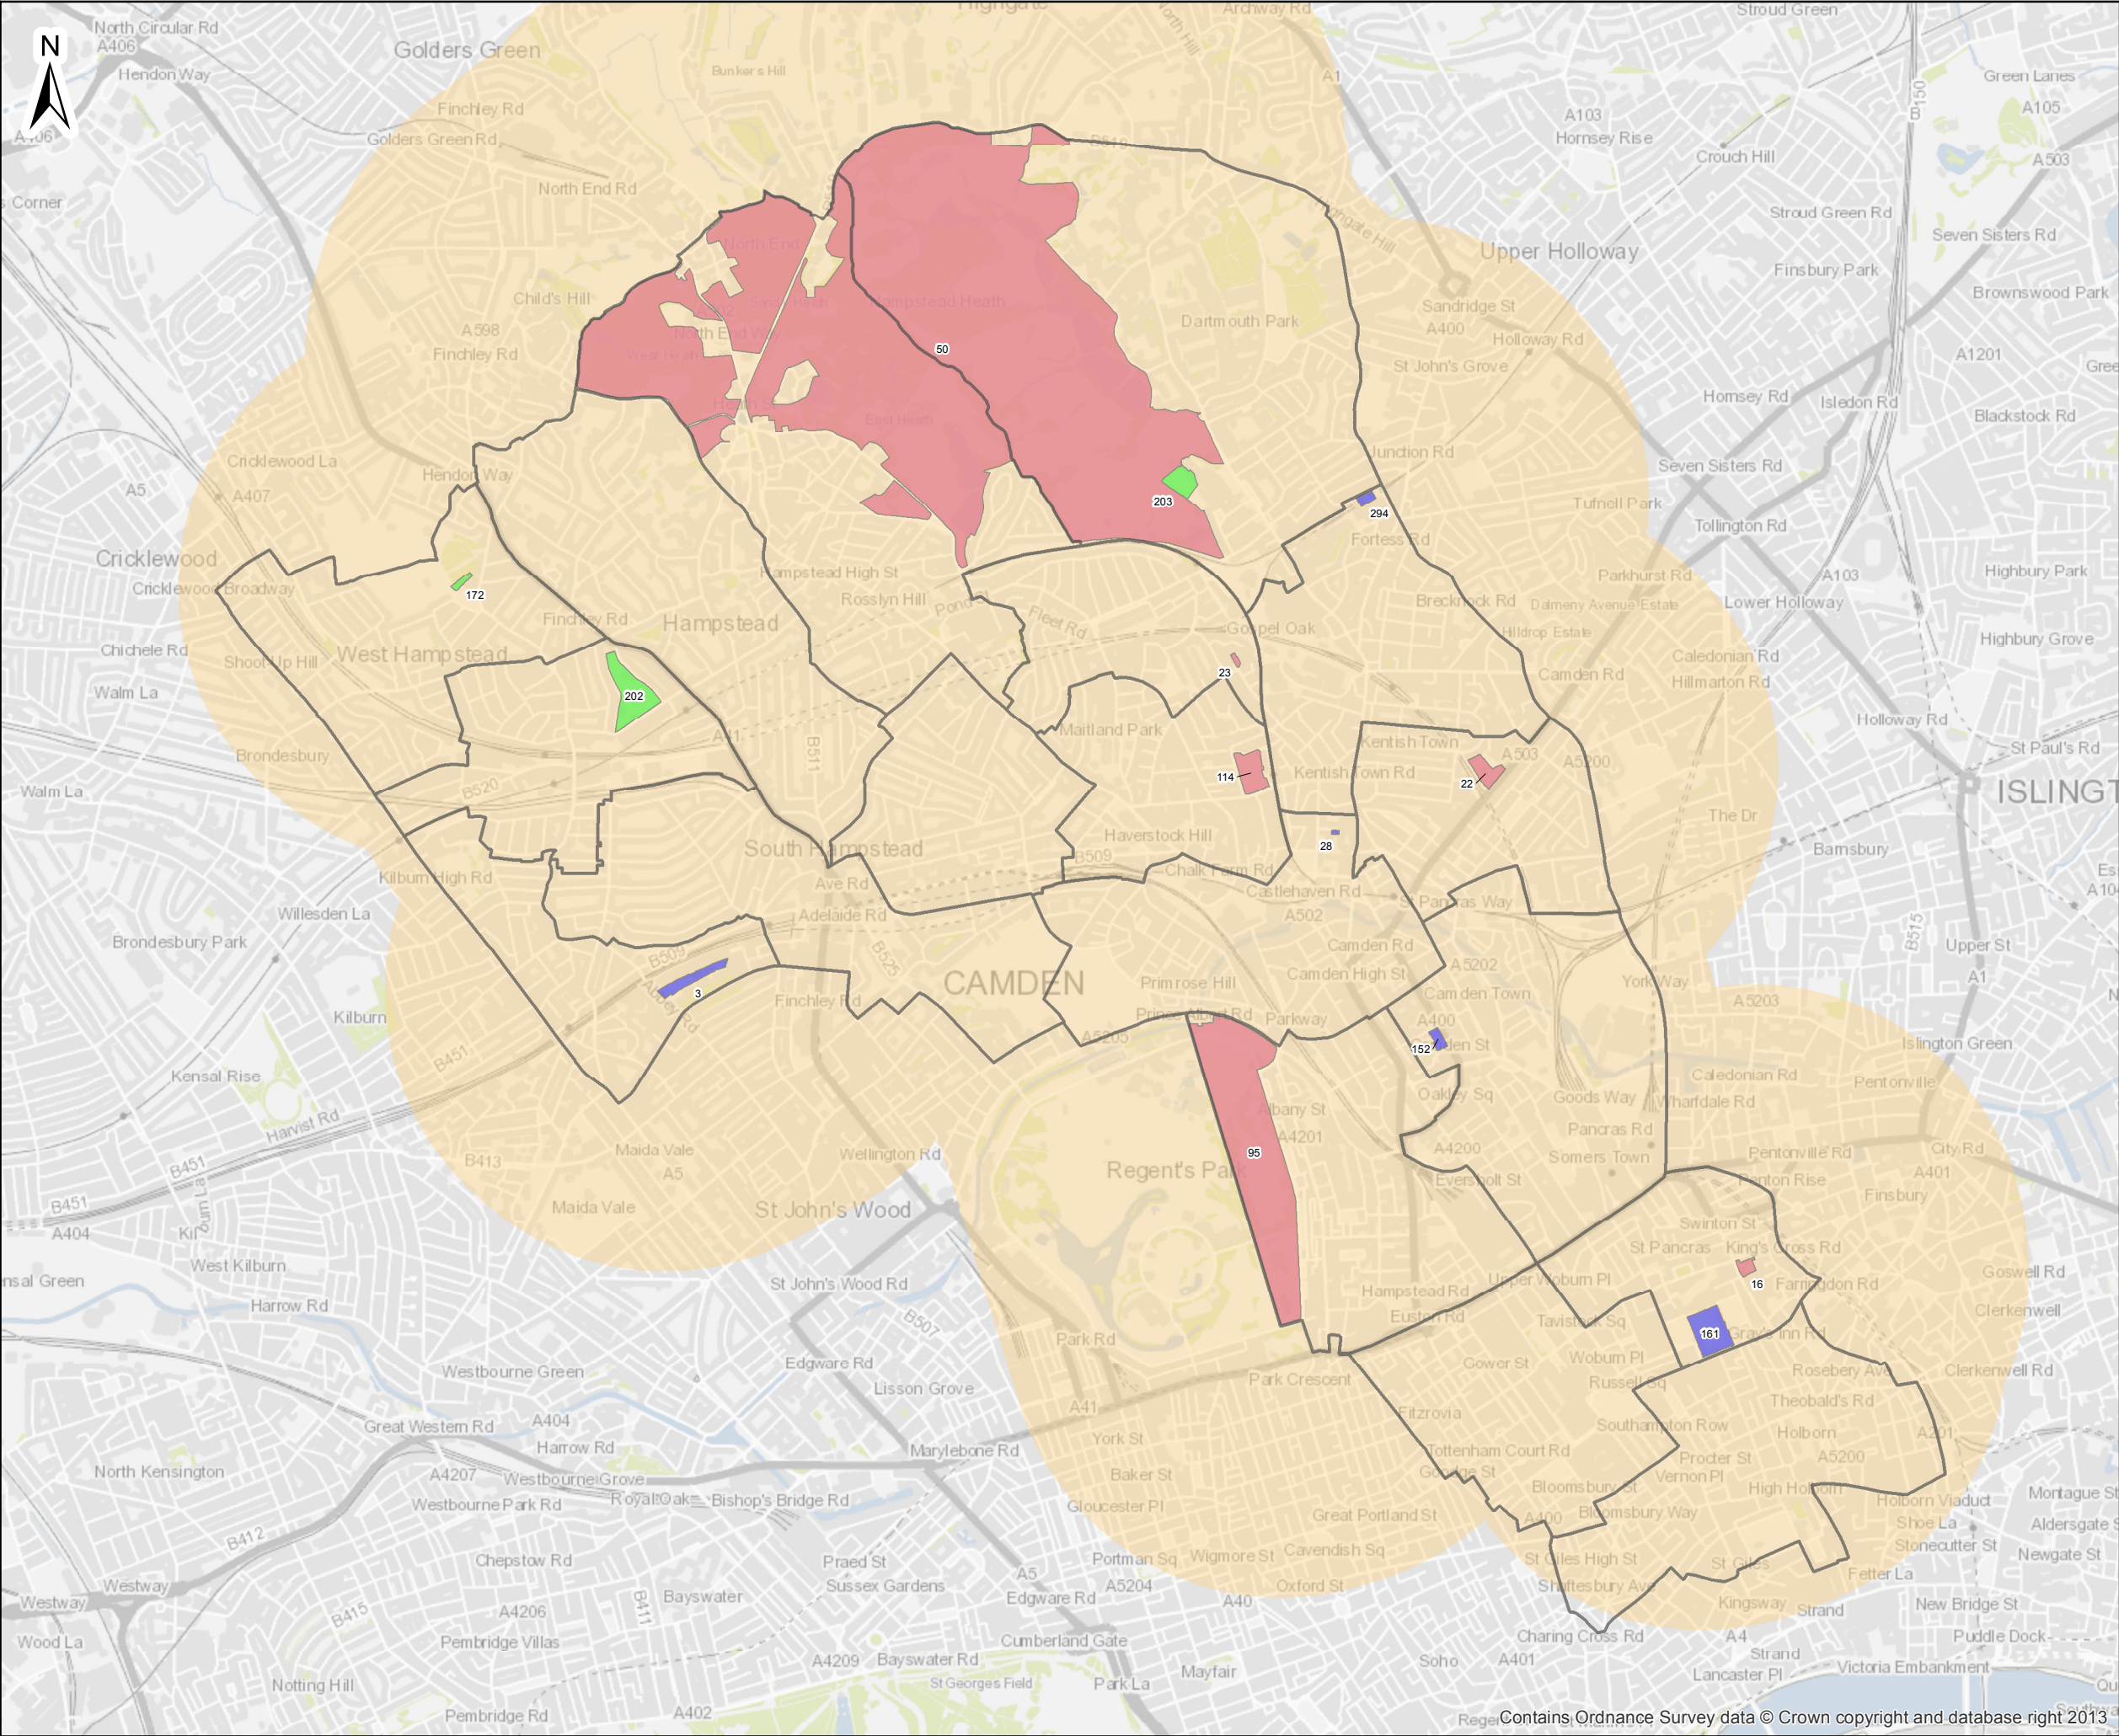

Site Access Arrangements

- General public access
- Restricted access (e.g. to clubs)
- Shared / dual use
- 1.2km catchment area
- Ward boundaries

0 0.5 1 Kilometre

Atkins Limited ©
Consulting Engineers
The Hub
500 Park Ave,
Bristol, South Glos.,
England, BS32 4RZ

Tel: +44(0)1454 662000
Fax: +44(0)1454 663333
www.atkinsglobal.com

Client

London Borough of Camden

Project


Camden Open Space Study

Title

Figure 11.3
Playing Field Status Catchment Areas

Sheet Size	Original Scale	Designed / Drawn	Checked	Authorised
A3	1:28,000	SJD	SWK	ZG
Drawing Number		Date	Date	Date
5125421_CAM_PLY_STA		27/01/14	27/01/14	27/01/14
Rev				00

Contains Ordnance Survey data © Crown copyright and database right 2013

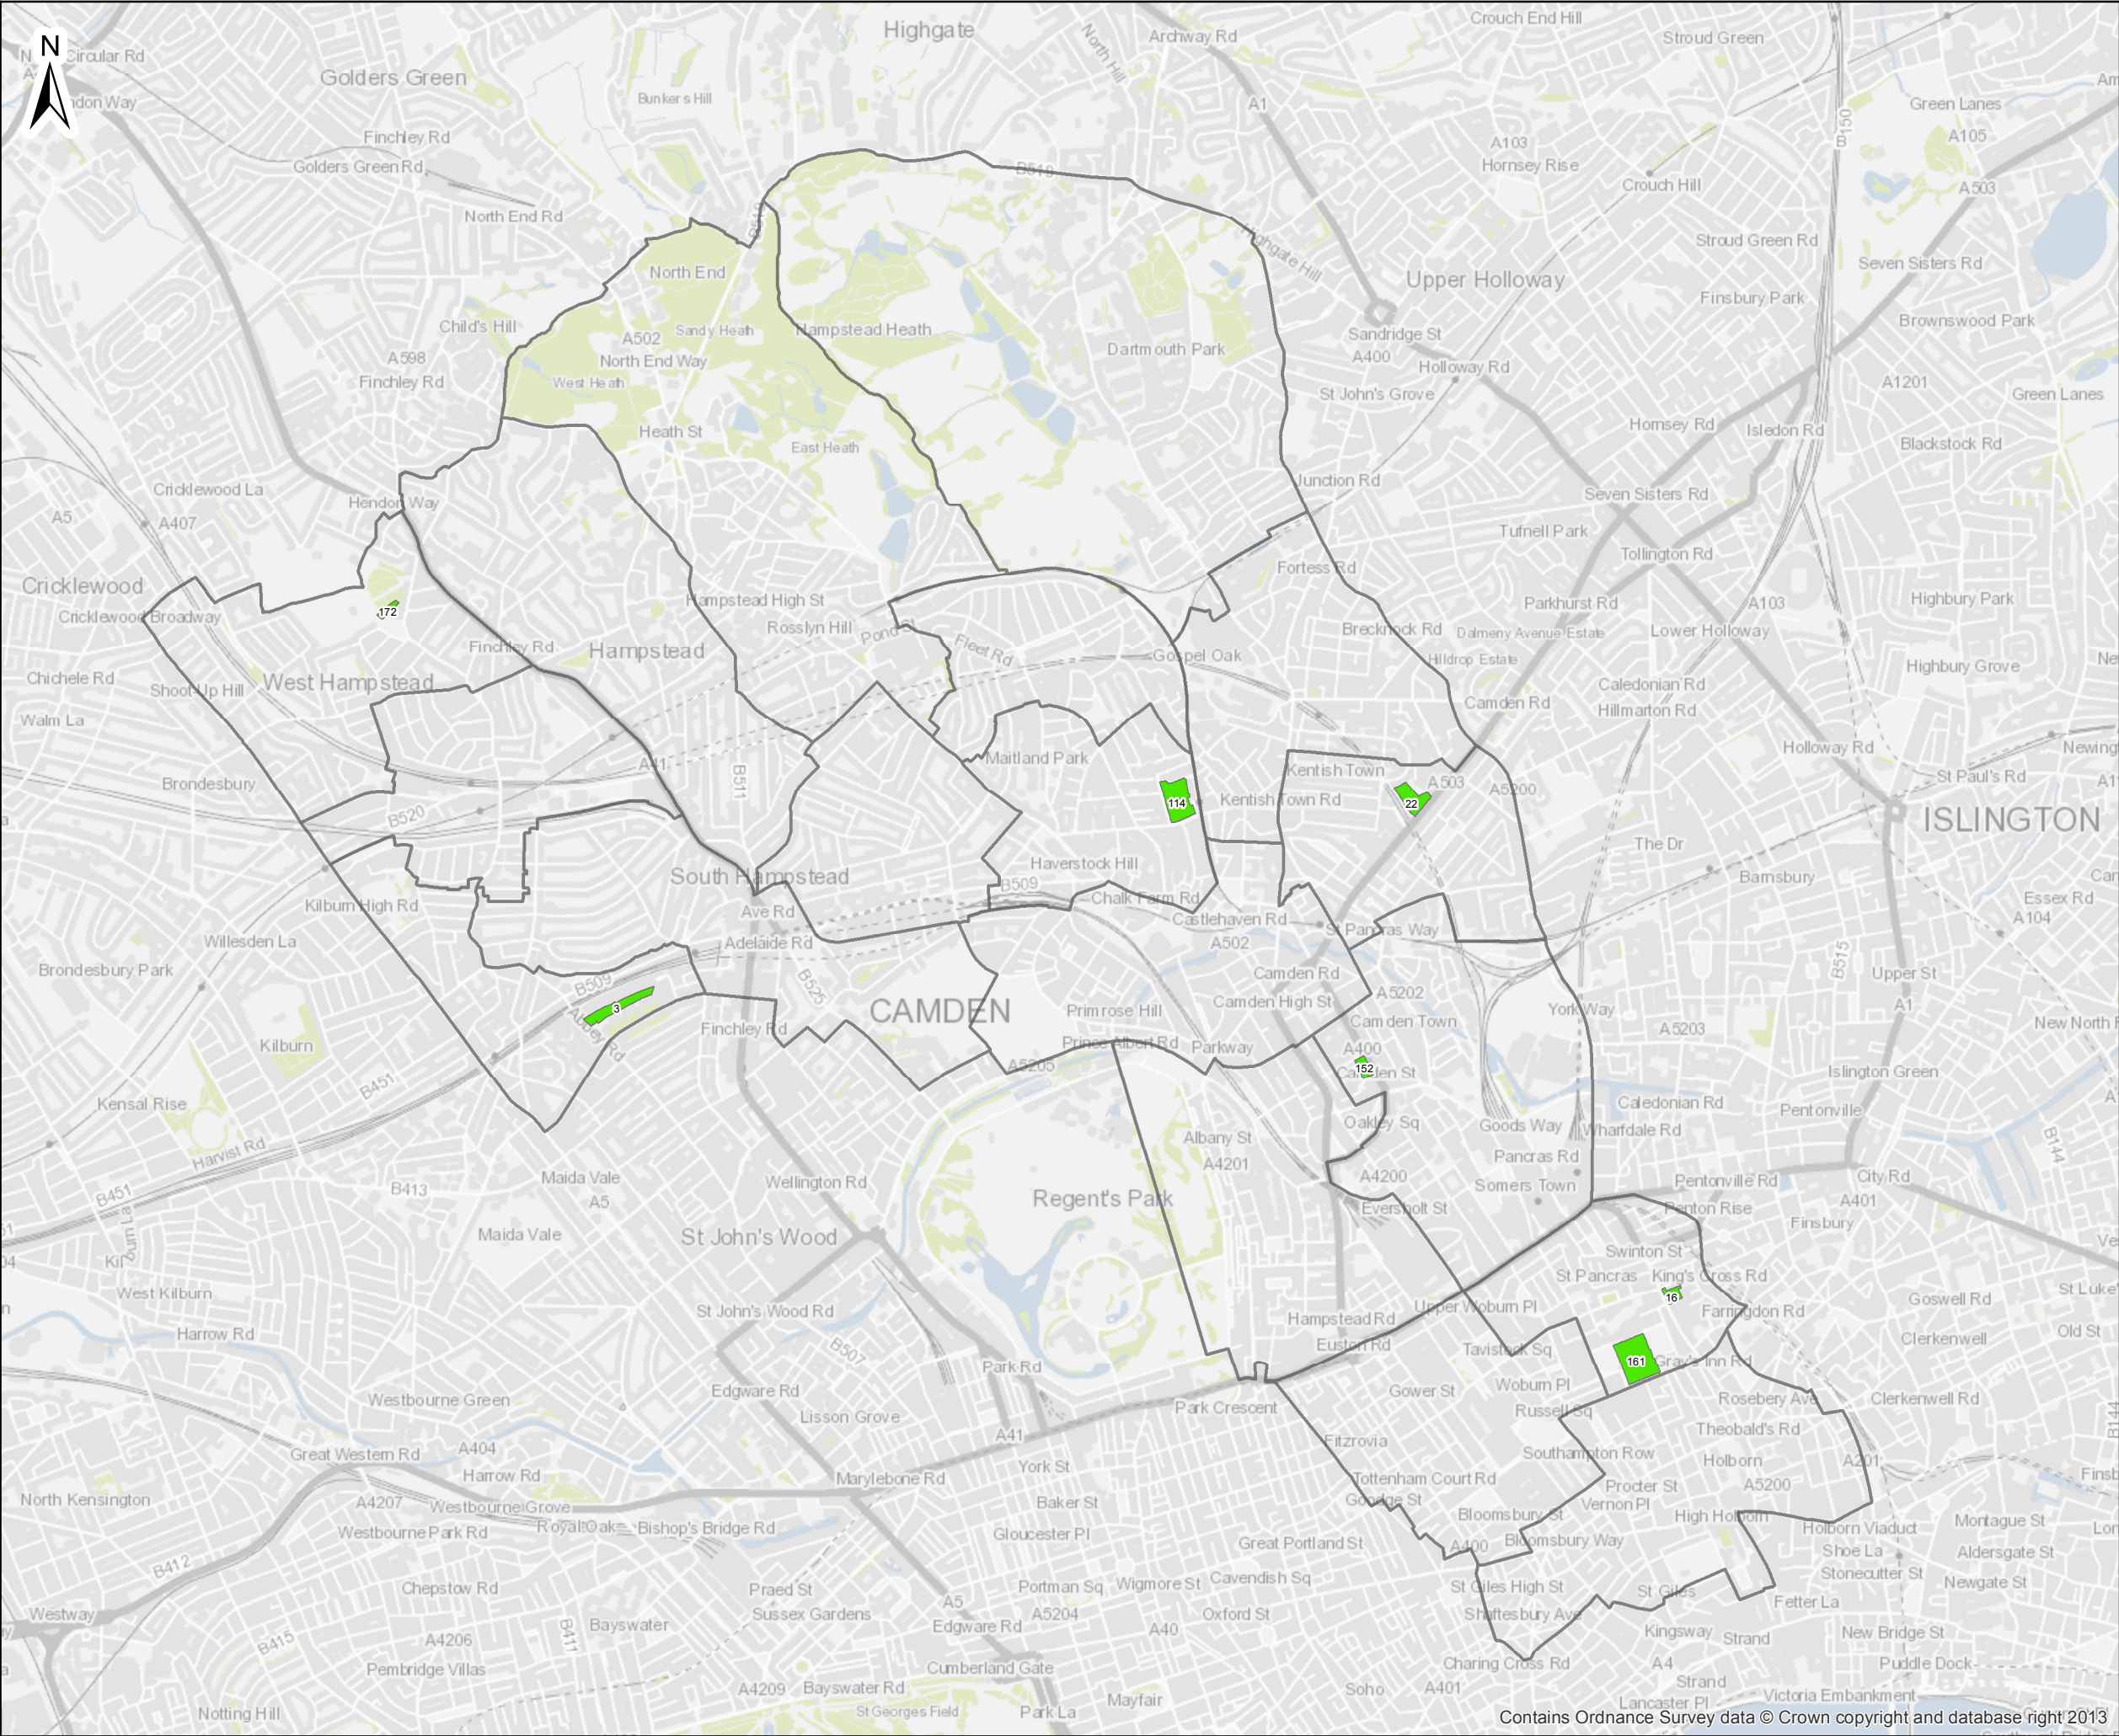

ATKINS™

- Artificial turf pitches
- Ward boundaries



Atkins Limited ©
Consulting Engineers
The Hub
500 Park Ave,
Bristol, South Glos.,
England, BS32 4RZ
Tel: +44(0)1454 662000
Fax: +44(0)1454 663333
www.atkinsglobal.com

Client

London Borough of Camden

Project


Camden Open Space Study

Title

Figure 11.4
Provision of Artificial Turf Pitches

Sheet Size	Original Scale	Designed / Drawn	Checked	Authorised
A3	1:28,000	SJD	SWK	ZG
Drawing Number		Date	Date	Date
5125421_CAM_ACC_TRF		06/03/14	06/03/14	06/03/14
Rev				00

Contains Ordnance Survey data © Crown copyright and database right 2013

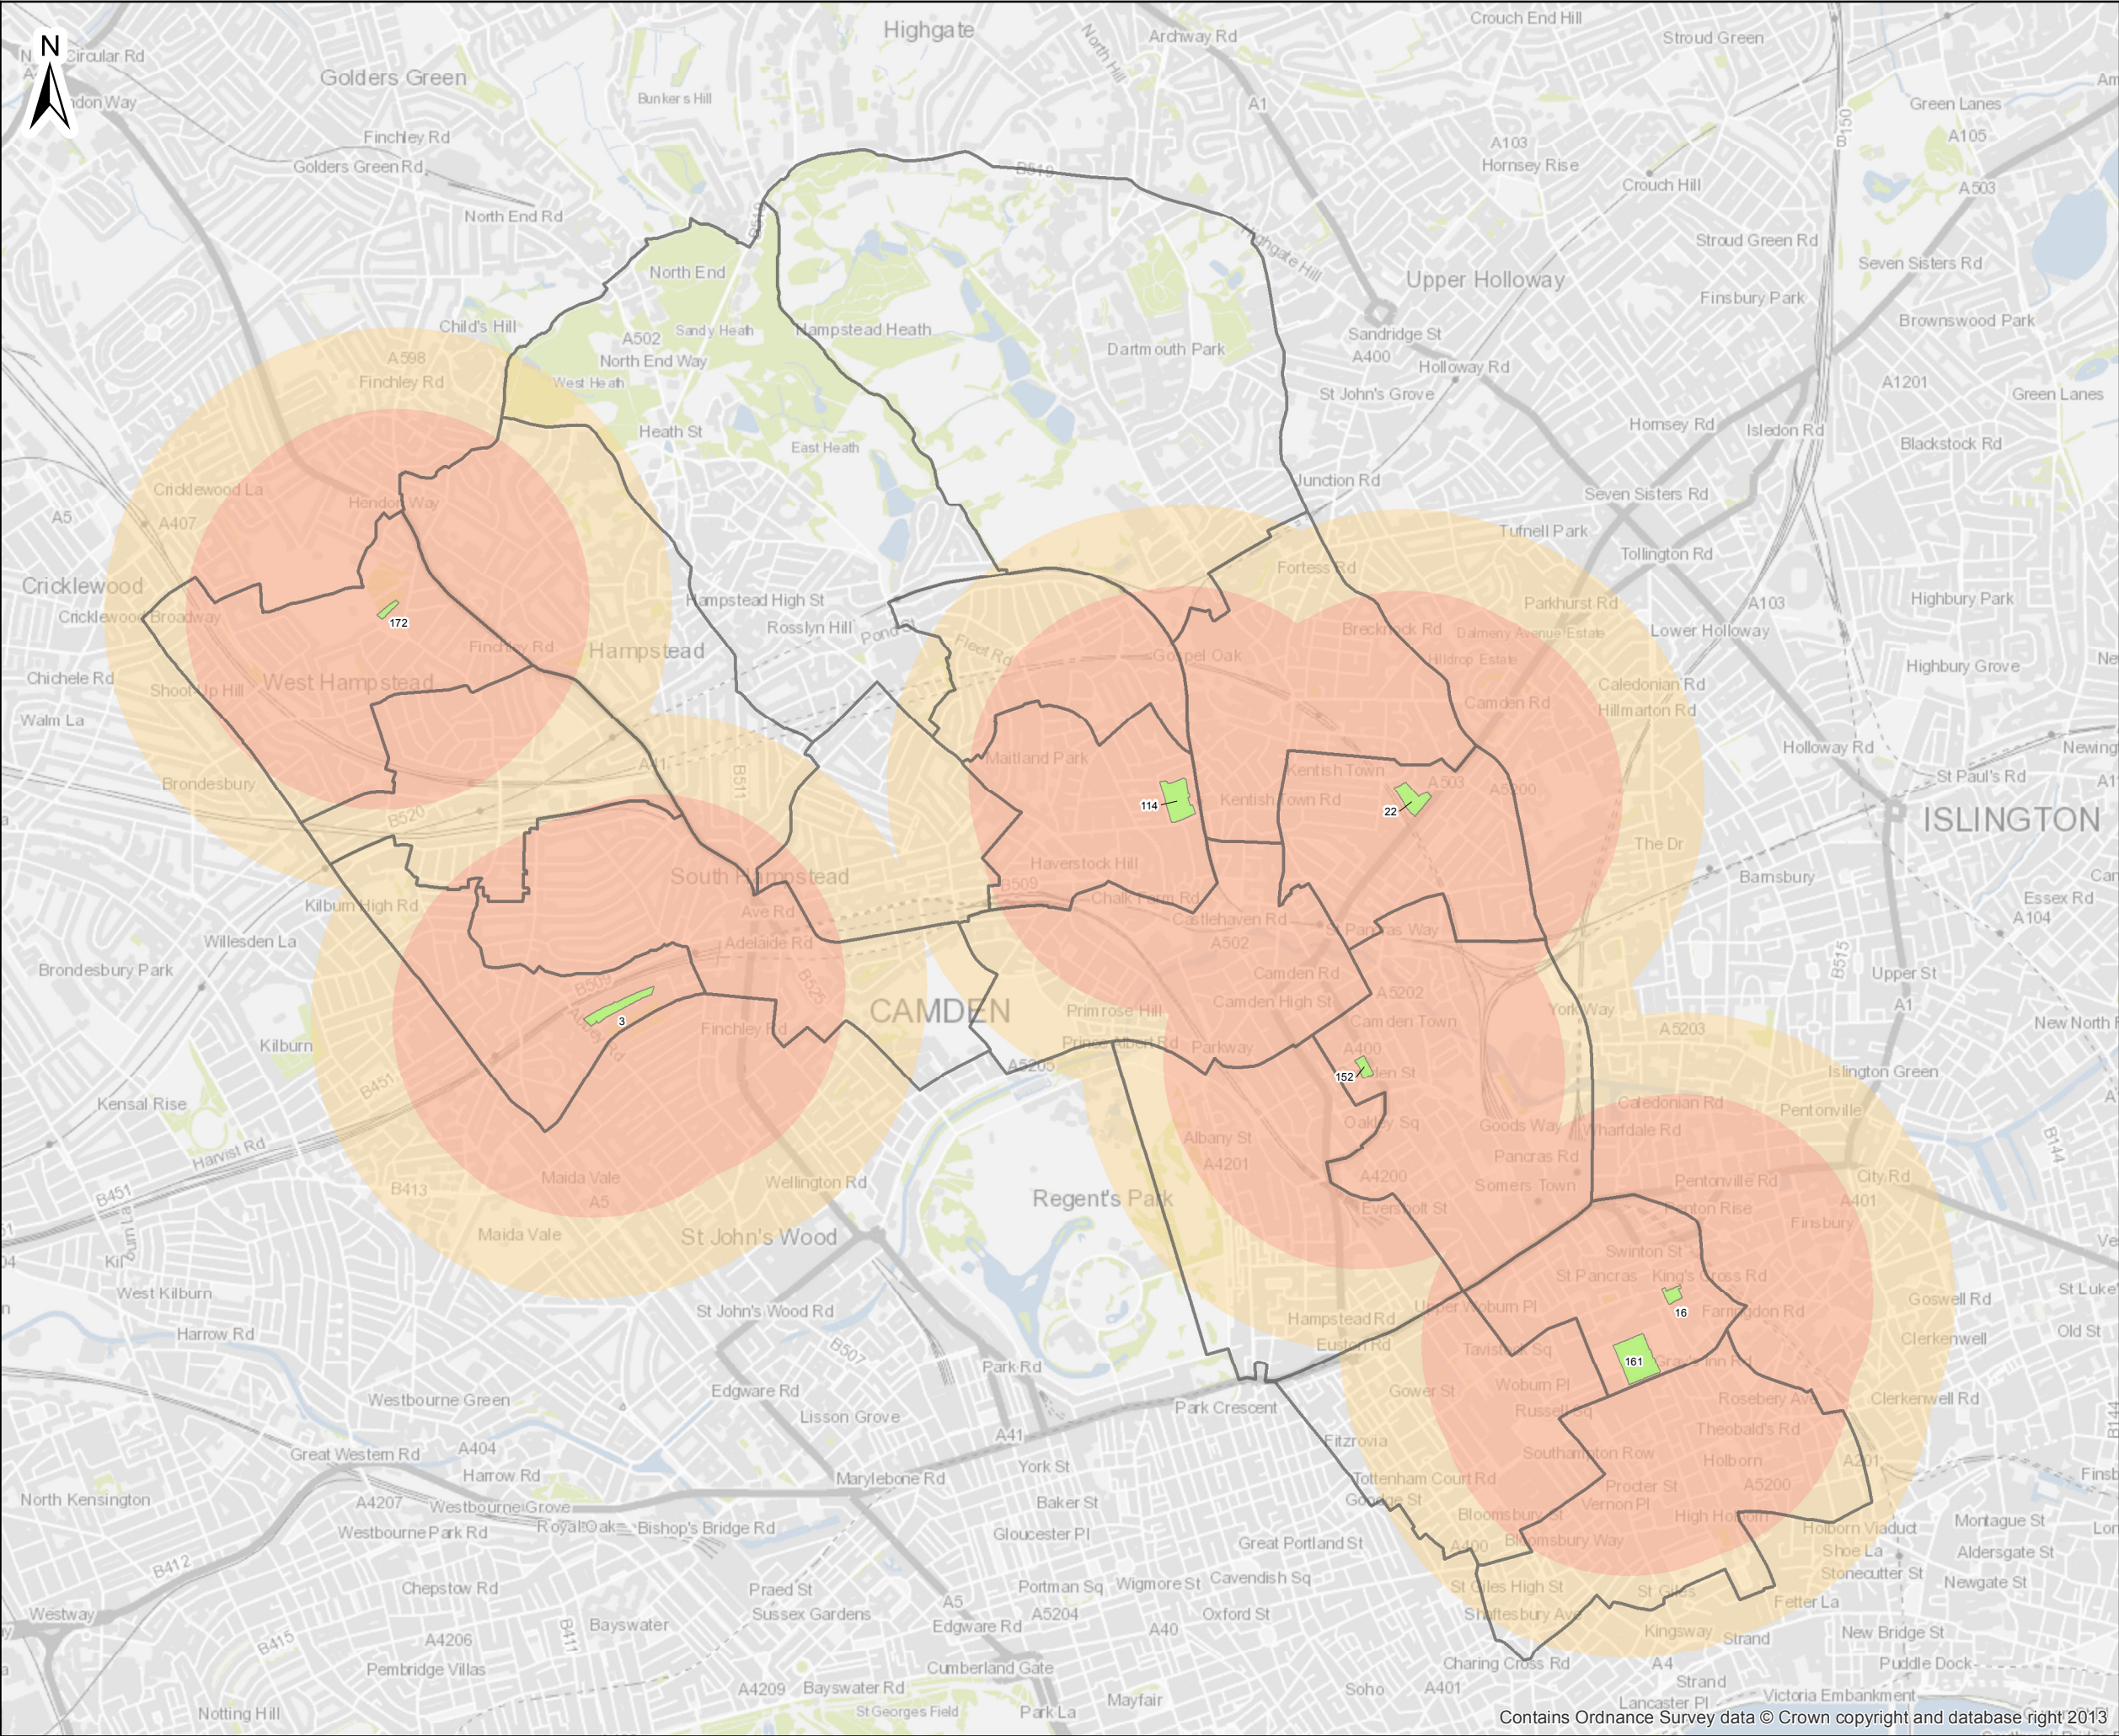

Pocket, small local and local parks

840m catchment area

1200m catchment area

Ward boundaries

0

0.5

1 Kilometre

Atkins Limited ©

Consulting Engineers

The Hub

500 Park Ave,

Bristol, South Glos.,

England, BS32 4RZ

Tel: +44(0)1454 662000

Fax: +44(0)1454 663333

www.atkinsglobal.com

Client

London Borough of Camden

Project

Camden Open Space Study

Title

Figure 11.5

Accessibility to Artificial Turf Pitches

Sheet Size	Original Scale	Designed / Drawn	Checked	Authorised
A3	1:28,000	SJD	SWK	ZG
		Date 06/03/14	Date 06/03/14	Date 06/03/14


Drawing Number

5125421_CAM_ACC_TRF

Rev

00

Path: P:\BLOWLEGE\PL\Planning\Projects\5125421 Camden Open Space Study 2013\Technical\GIS\GIS\WIP\Figure_11_5_AccessibilityToArtificialTurfPitches_00_GEO072.mxd

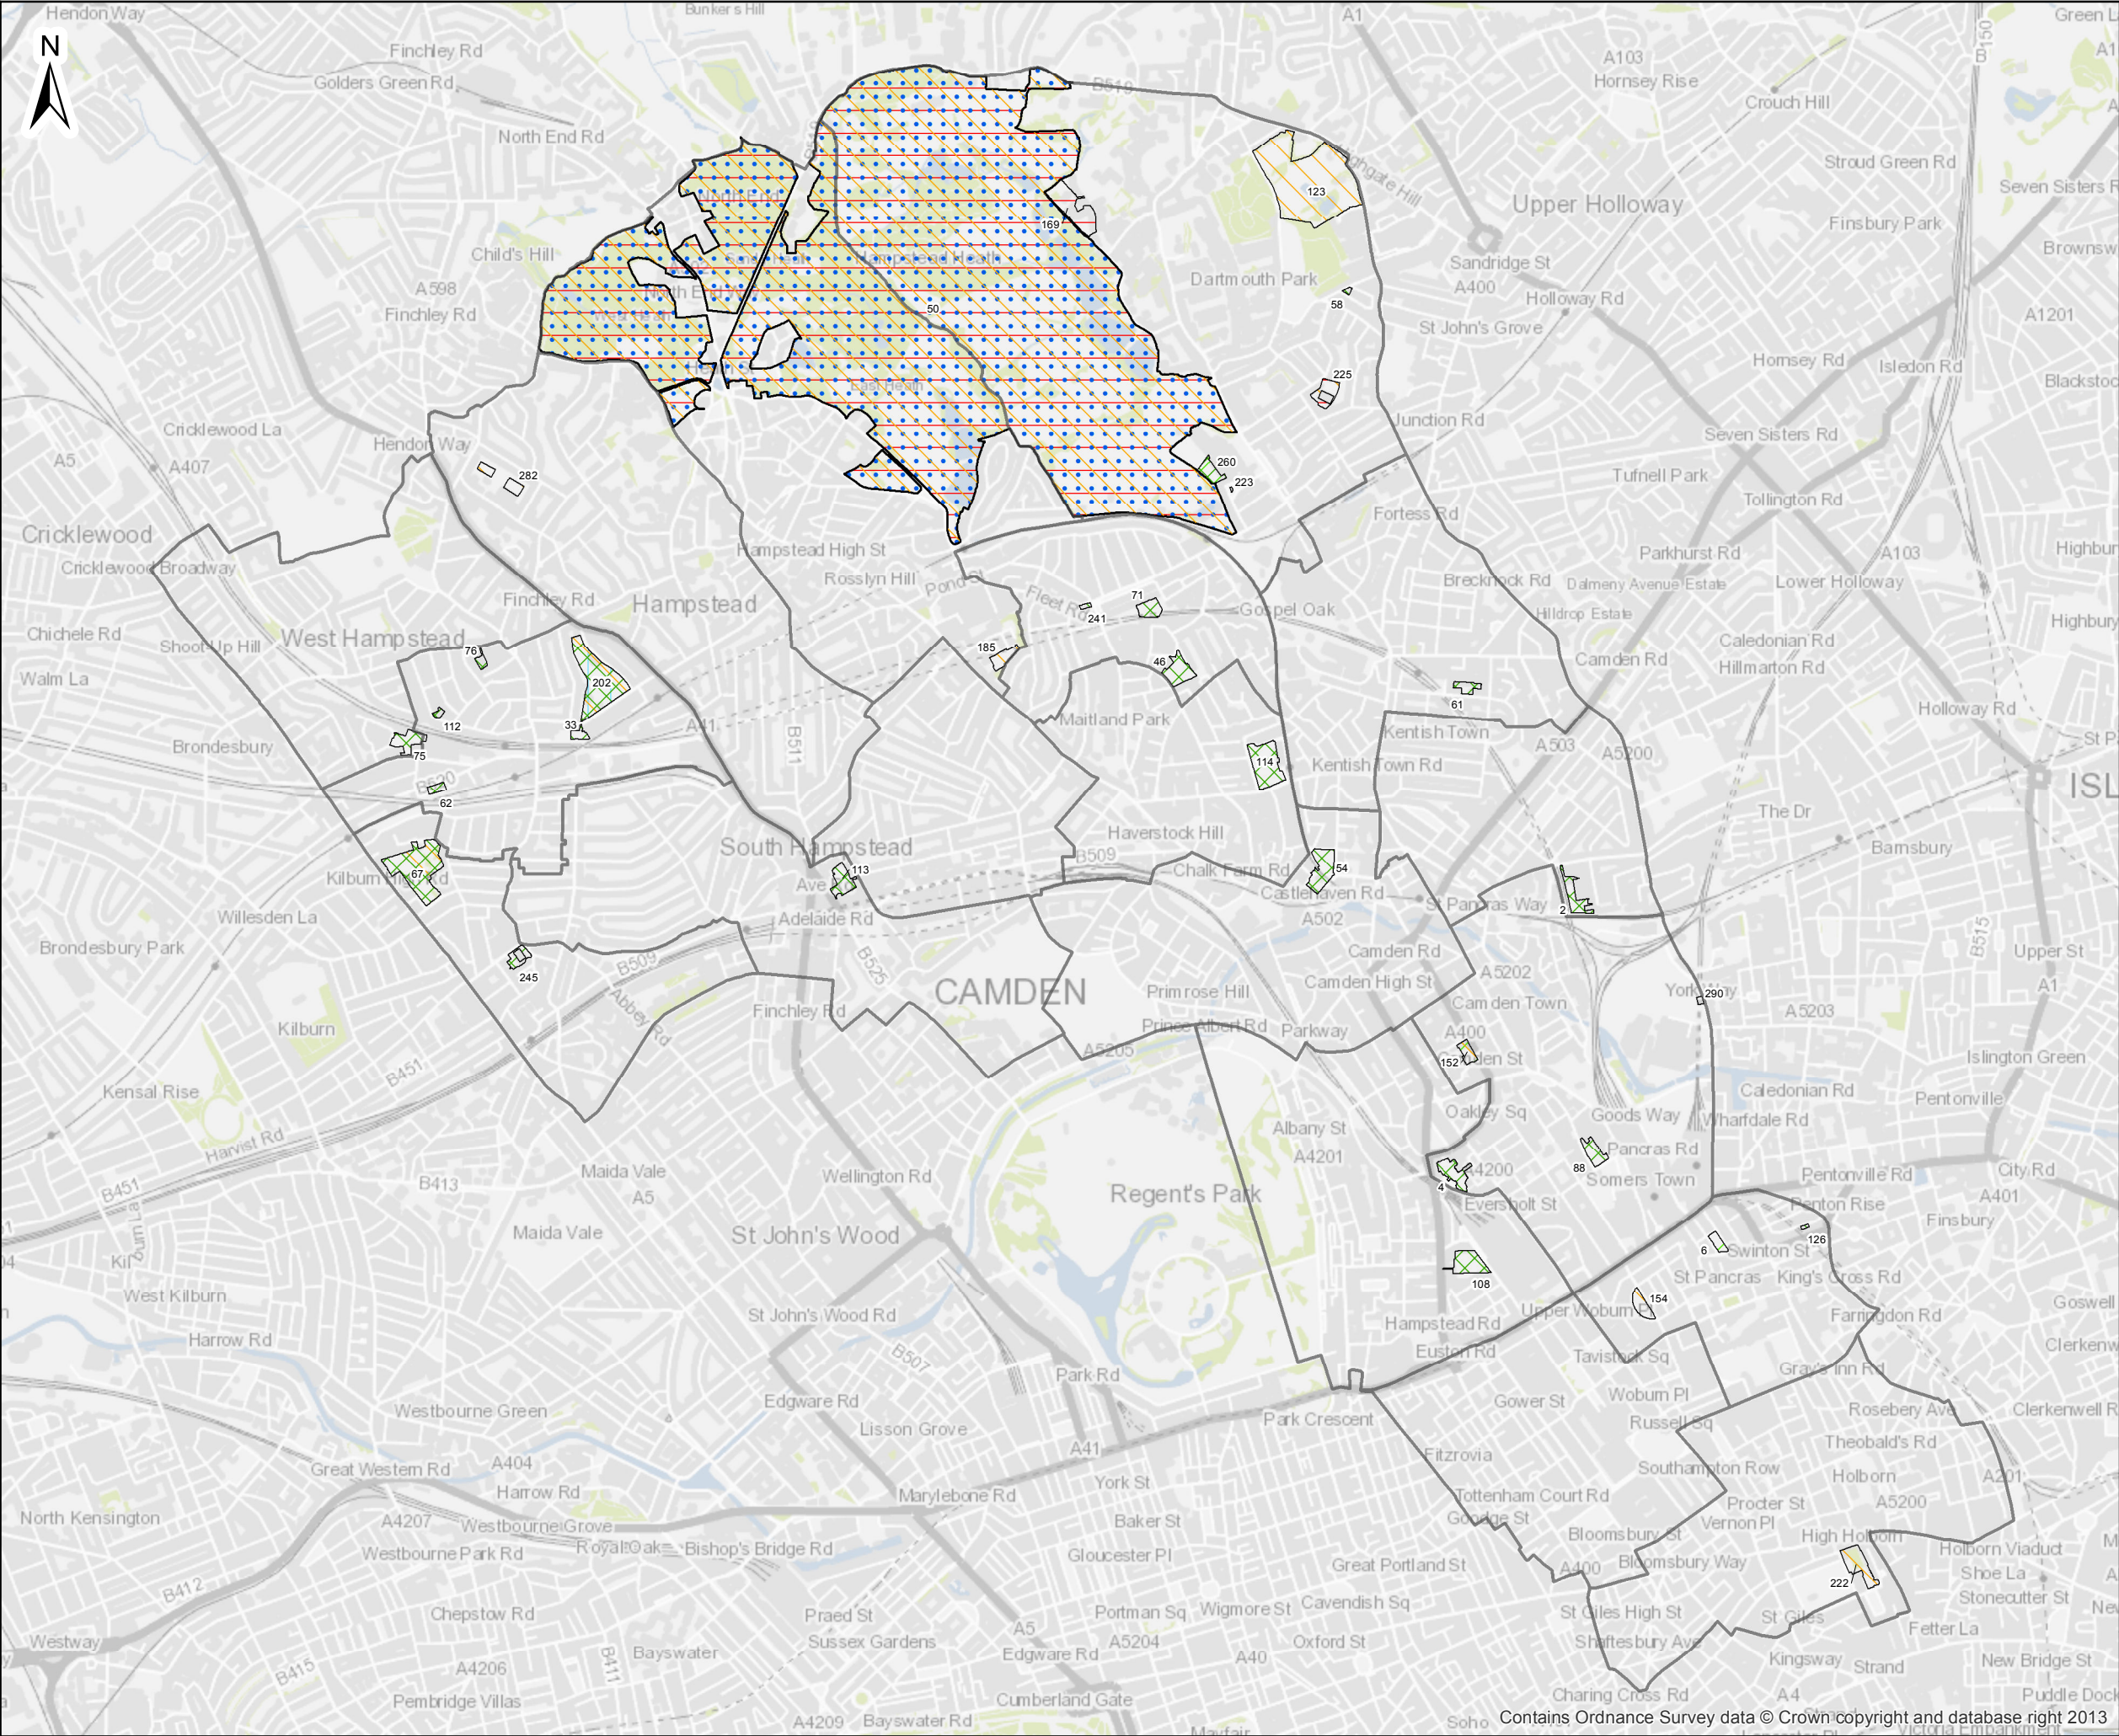

Pitch Type

- Athletics/running
- Bowls
- Full sized basketball court
- Netball
- Tennis courts
- Multi user games (full)
- Ward boundaries

0 0.5 1 Kilometre

Atkins Limited ©
Consulting Engineers
The Hub
500 Park Ave,
Bristol, South Glos.,
England, BS32 4RZ

Tel: +44(0)1454 662000
Fax: +44(0)1454 663333
www.atkinsglobal.com

Client

London Borough of Camden

Project


Camden Open Space Study

Title

Figure 11.6
Distribution of Outdoor Sports Facilities

Sheet Size	Original Scale	Designed / Drawn	Checked	Authorised
A3	1:26,000	SJD	SWK	ZG
Drawing Number		Date	Date	Date
5125421_CAM_OUT_SPT		06/03/14	06/03/14	06/03/14
Rev				01

Contains Ordnance Survey data © Crown copyright and database right 2013

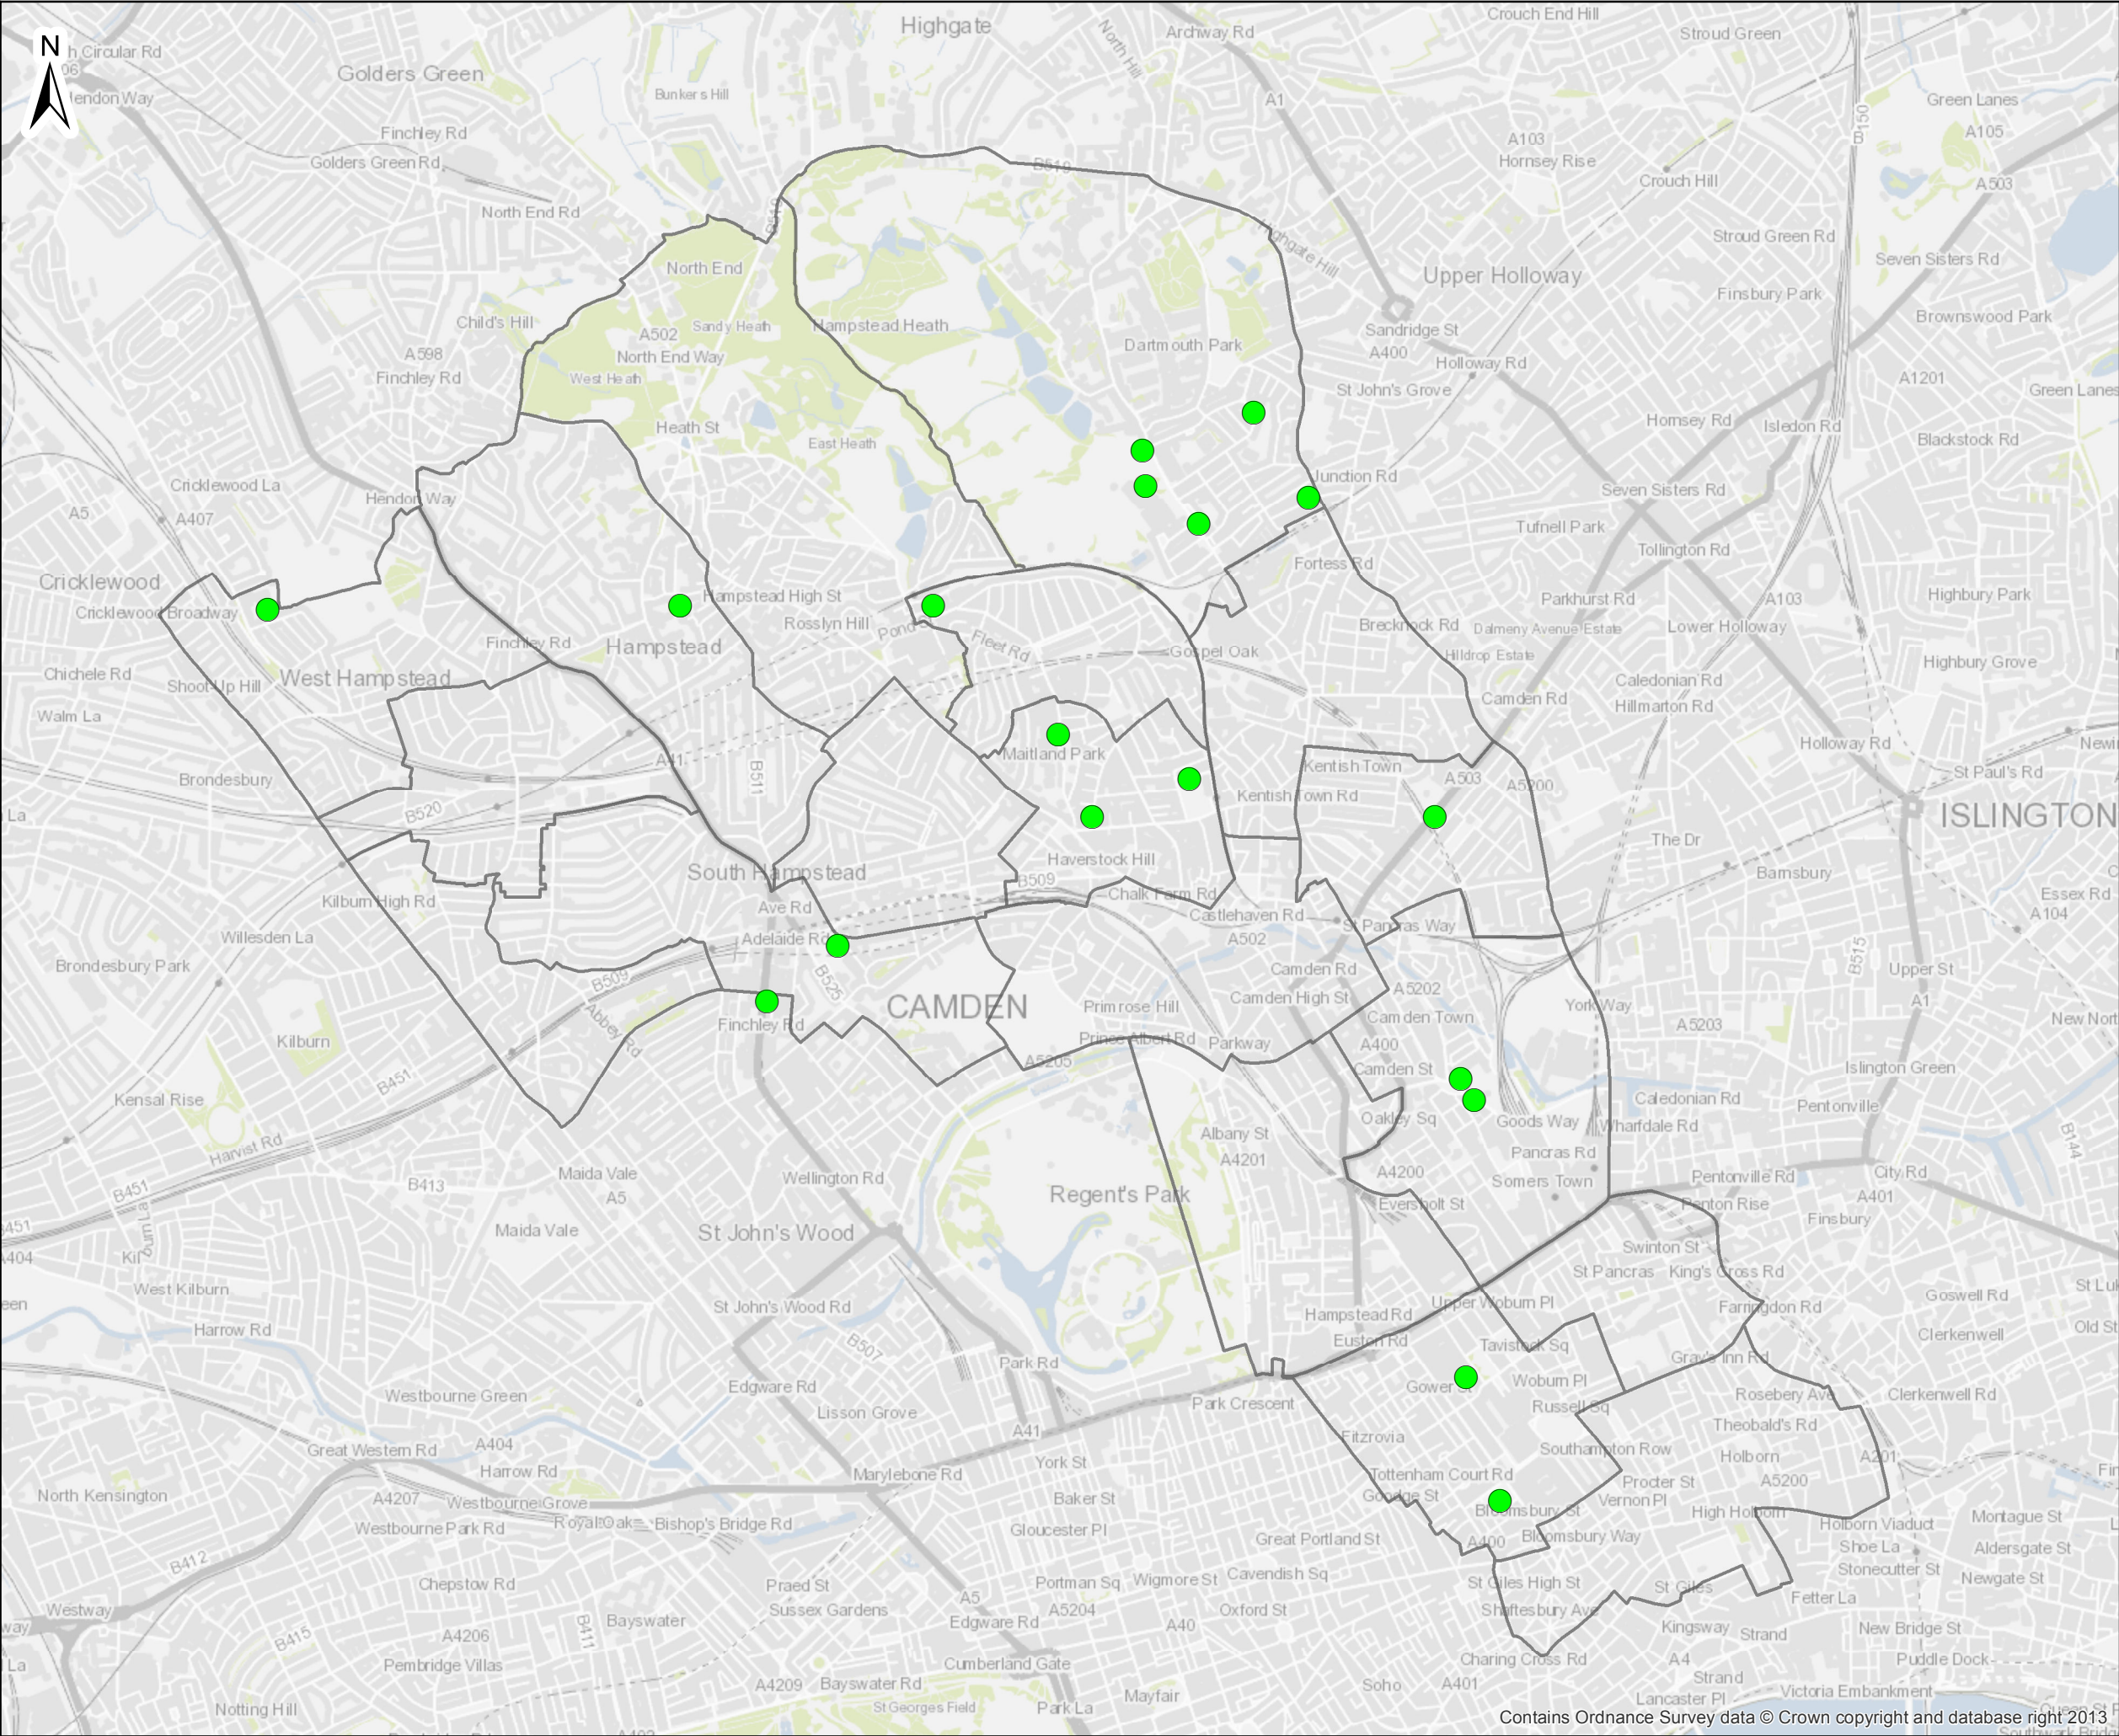

- Location of sports halls
- ▭ Ward boundaries



Atkins Limited ©
Consulting Engineers
The Hub
500 Park Ave,
Bristol, South Glos.,
England, BS32 4RZ
Tel: +44(0)1454 662000
Fax: +44(0)1454 663333
www.atkinsglobal.com


Client
London Borough of Camden

Project
Camden Open Space Study

Title
**Figure 12.1
Provision of Sports Halls**

Sheet Size A3	Original Scale 1:28,000	Designed / Drawn SJD	Checked SWK	Authorised ZG
		Date 06/03/14	Date 06/03/14	Date 06/03/14
Drawing Number 5125421_CAM_ACC_SPH				Rev 00

Contains Ordnance Survey data © Crown copyright and database right 2013

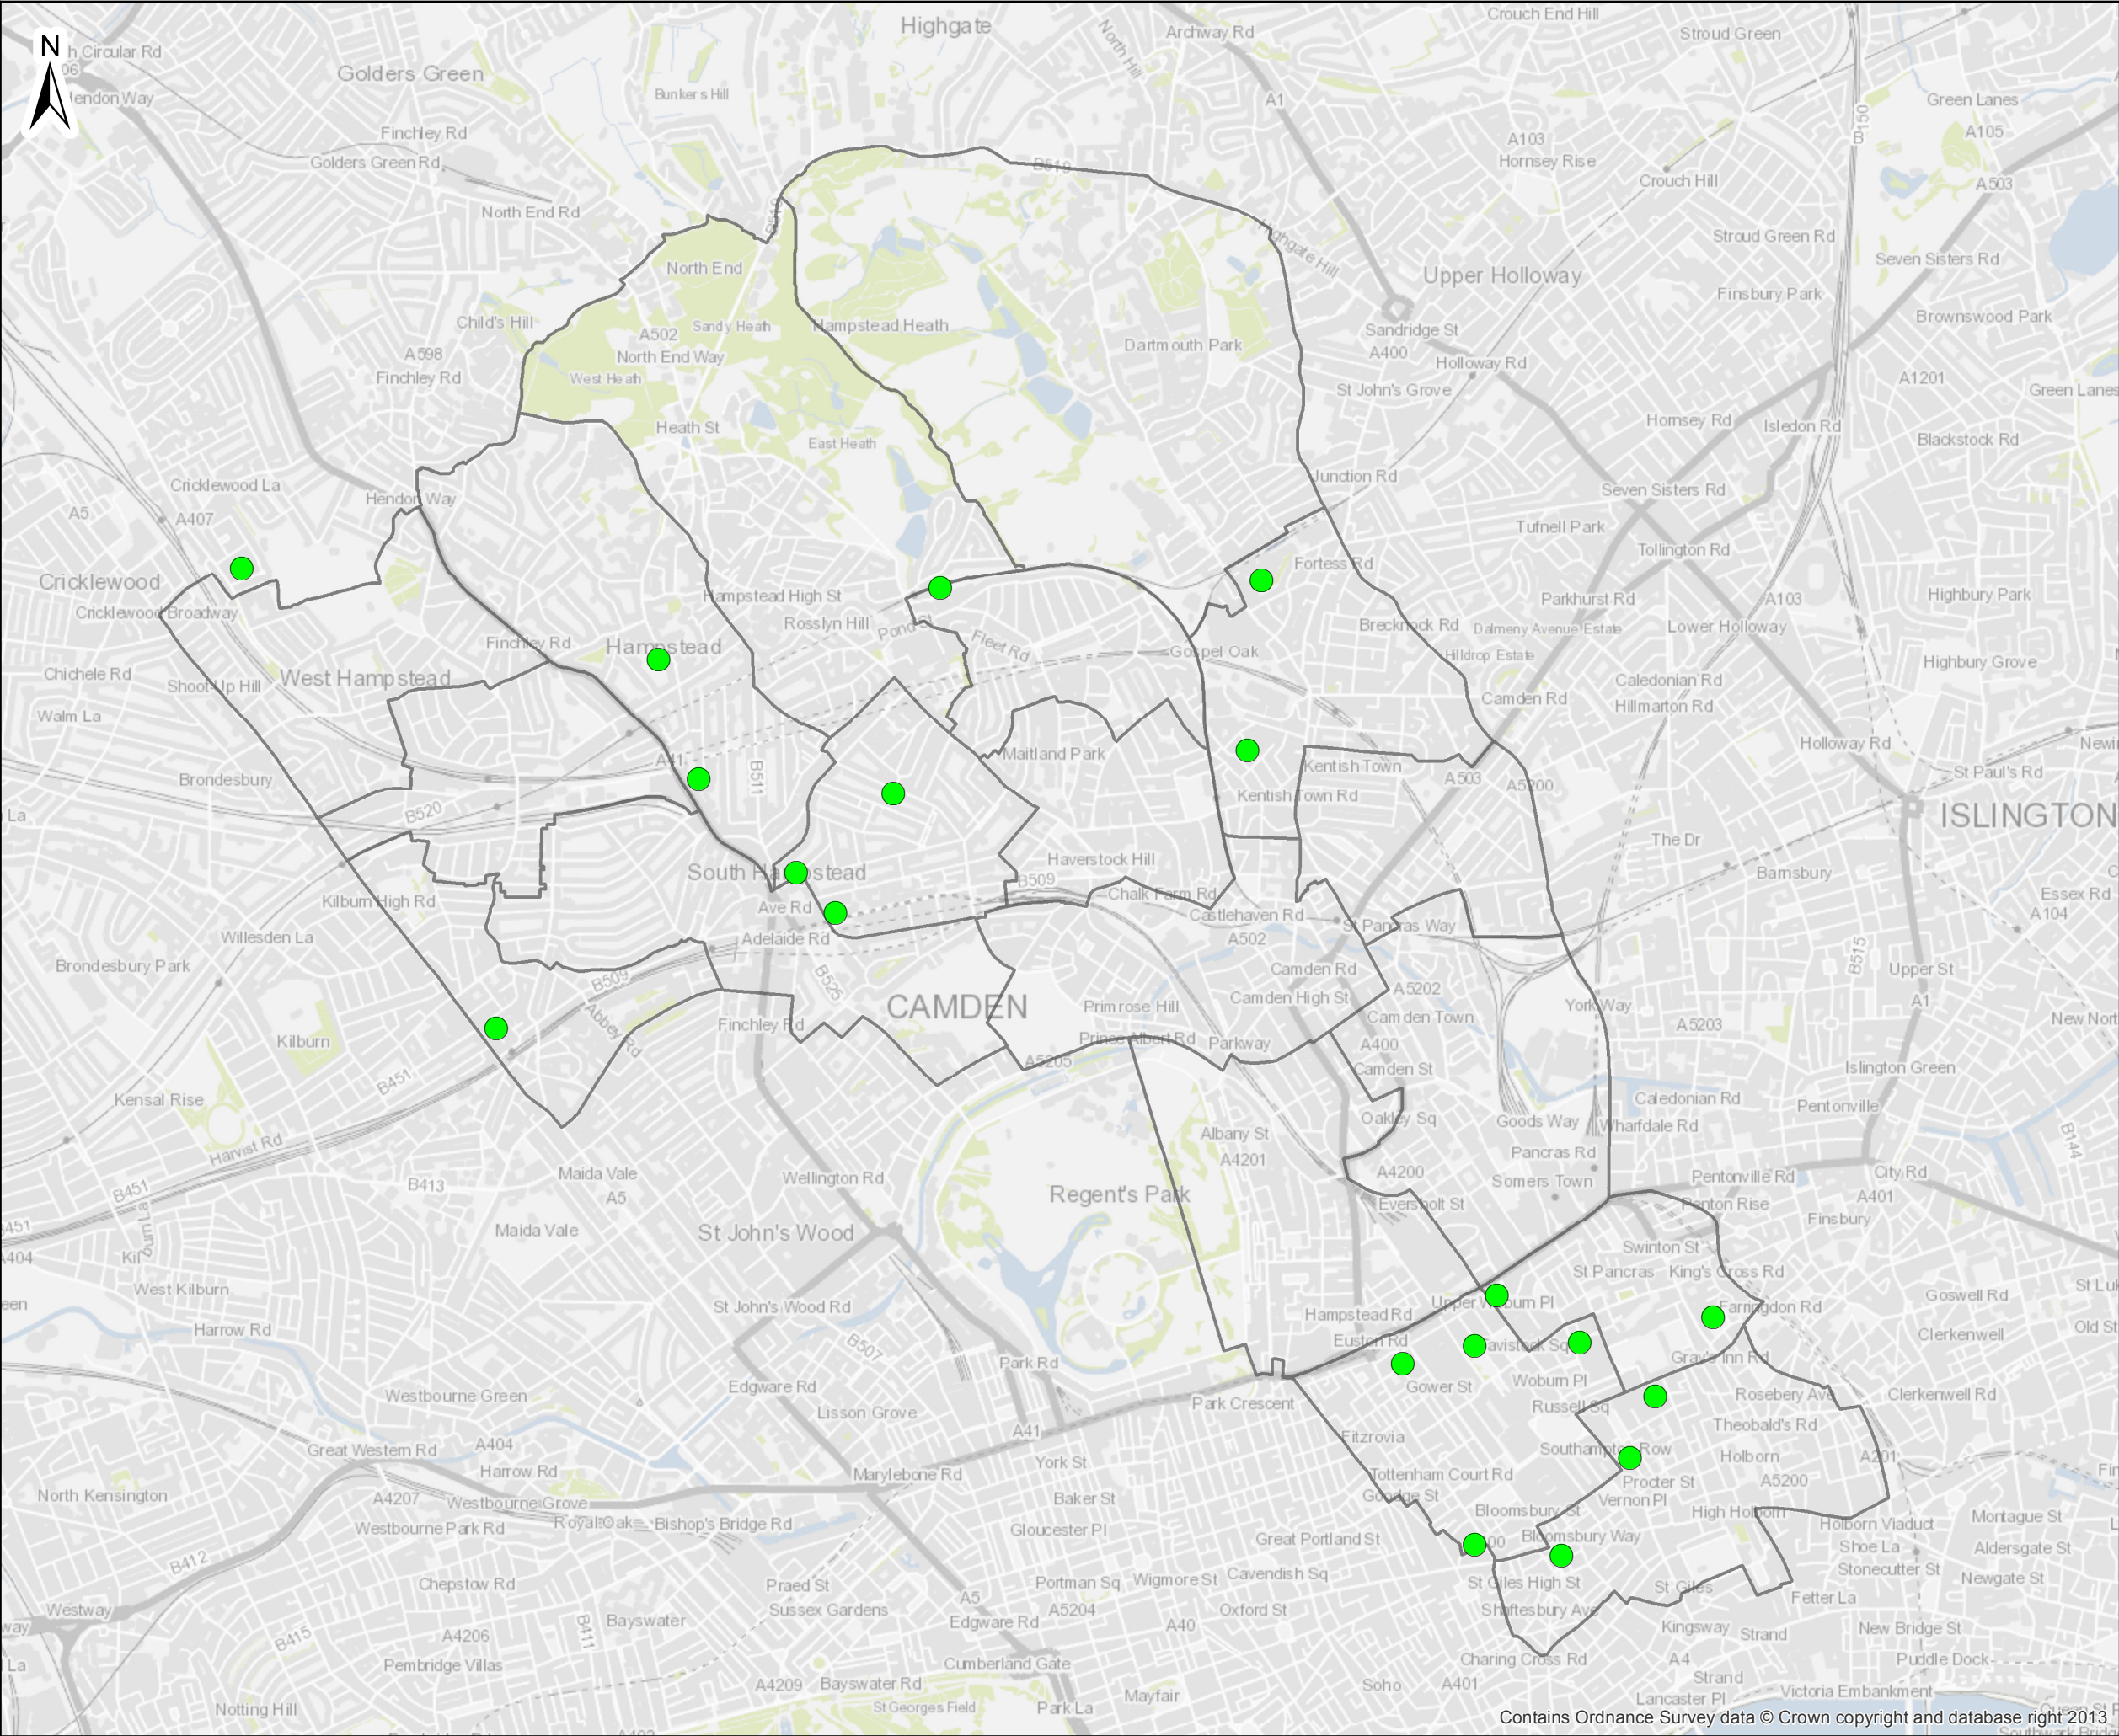



Location of swimming pools

Ward boundaries

00.51

Kilometre

Atkins Limited ©
Consulting Engineers
The Hub
500 Park Ave,
Bristol, South Glos.,
England, BS32 4RZ

Tel: +44(0)1454 662000
Fax: +44(0)1454 663333
www.atkinsglobal.com

Client

London Borough of Camden

Project

Camden Open Space Study

Title

Figure 12.3
Provision of Swimming Pools


Sheet Size	Original Scale	Designed / Drawn	Checked	Authorised
A3	1:28,000	SJD	SWK	ZG
		Date 06/03/14	Date 06/03/14	Date 06/03/14

Drawing Number

5125421_CAM_ACC_SWP

Rev

00

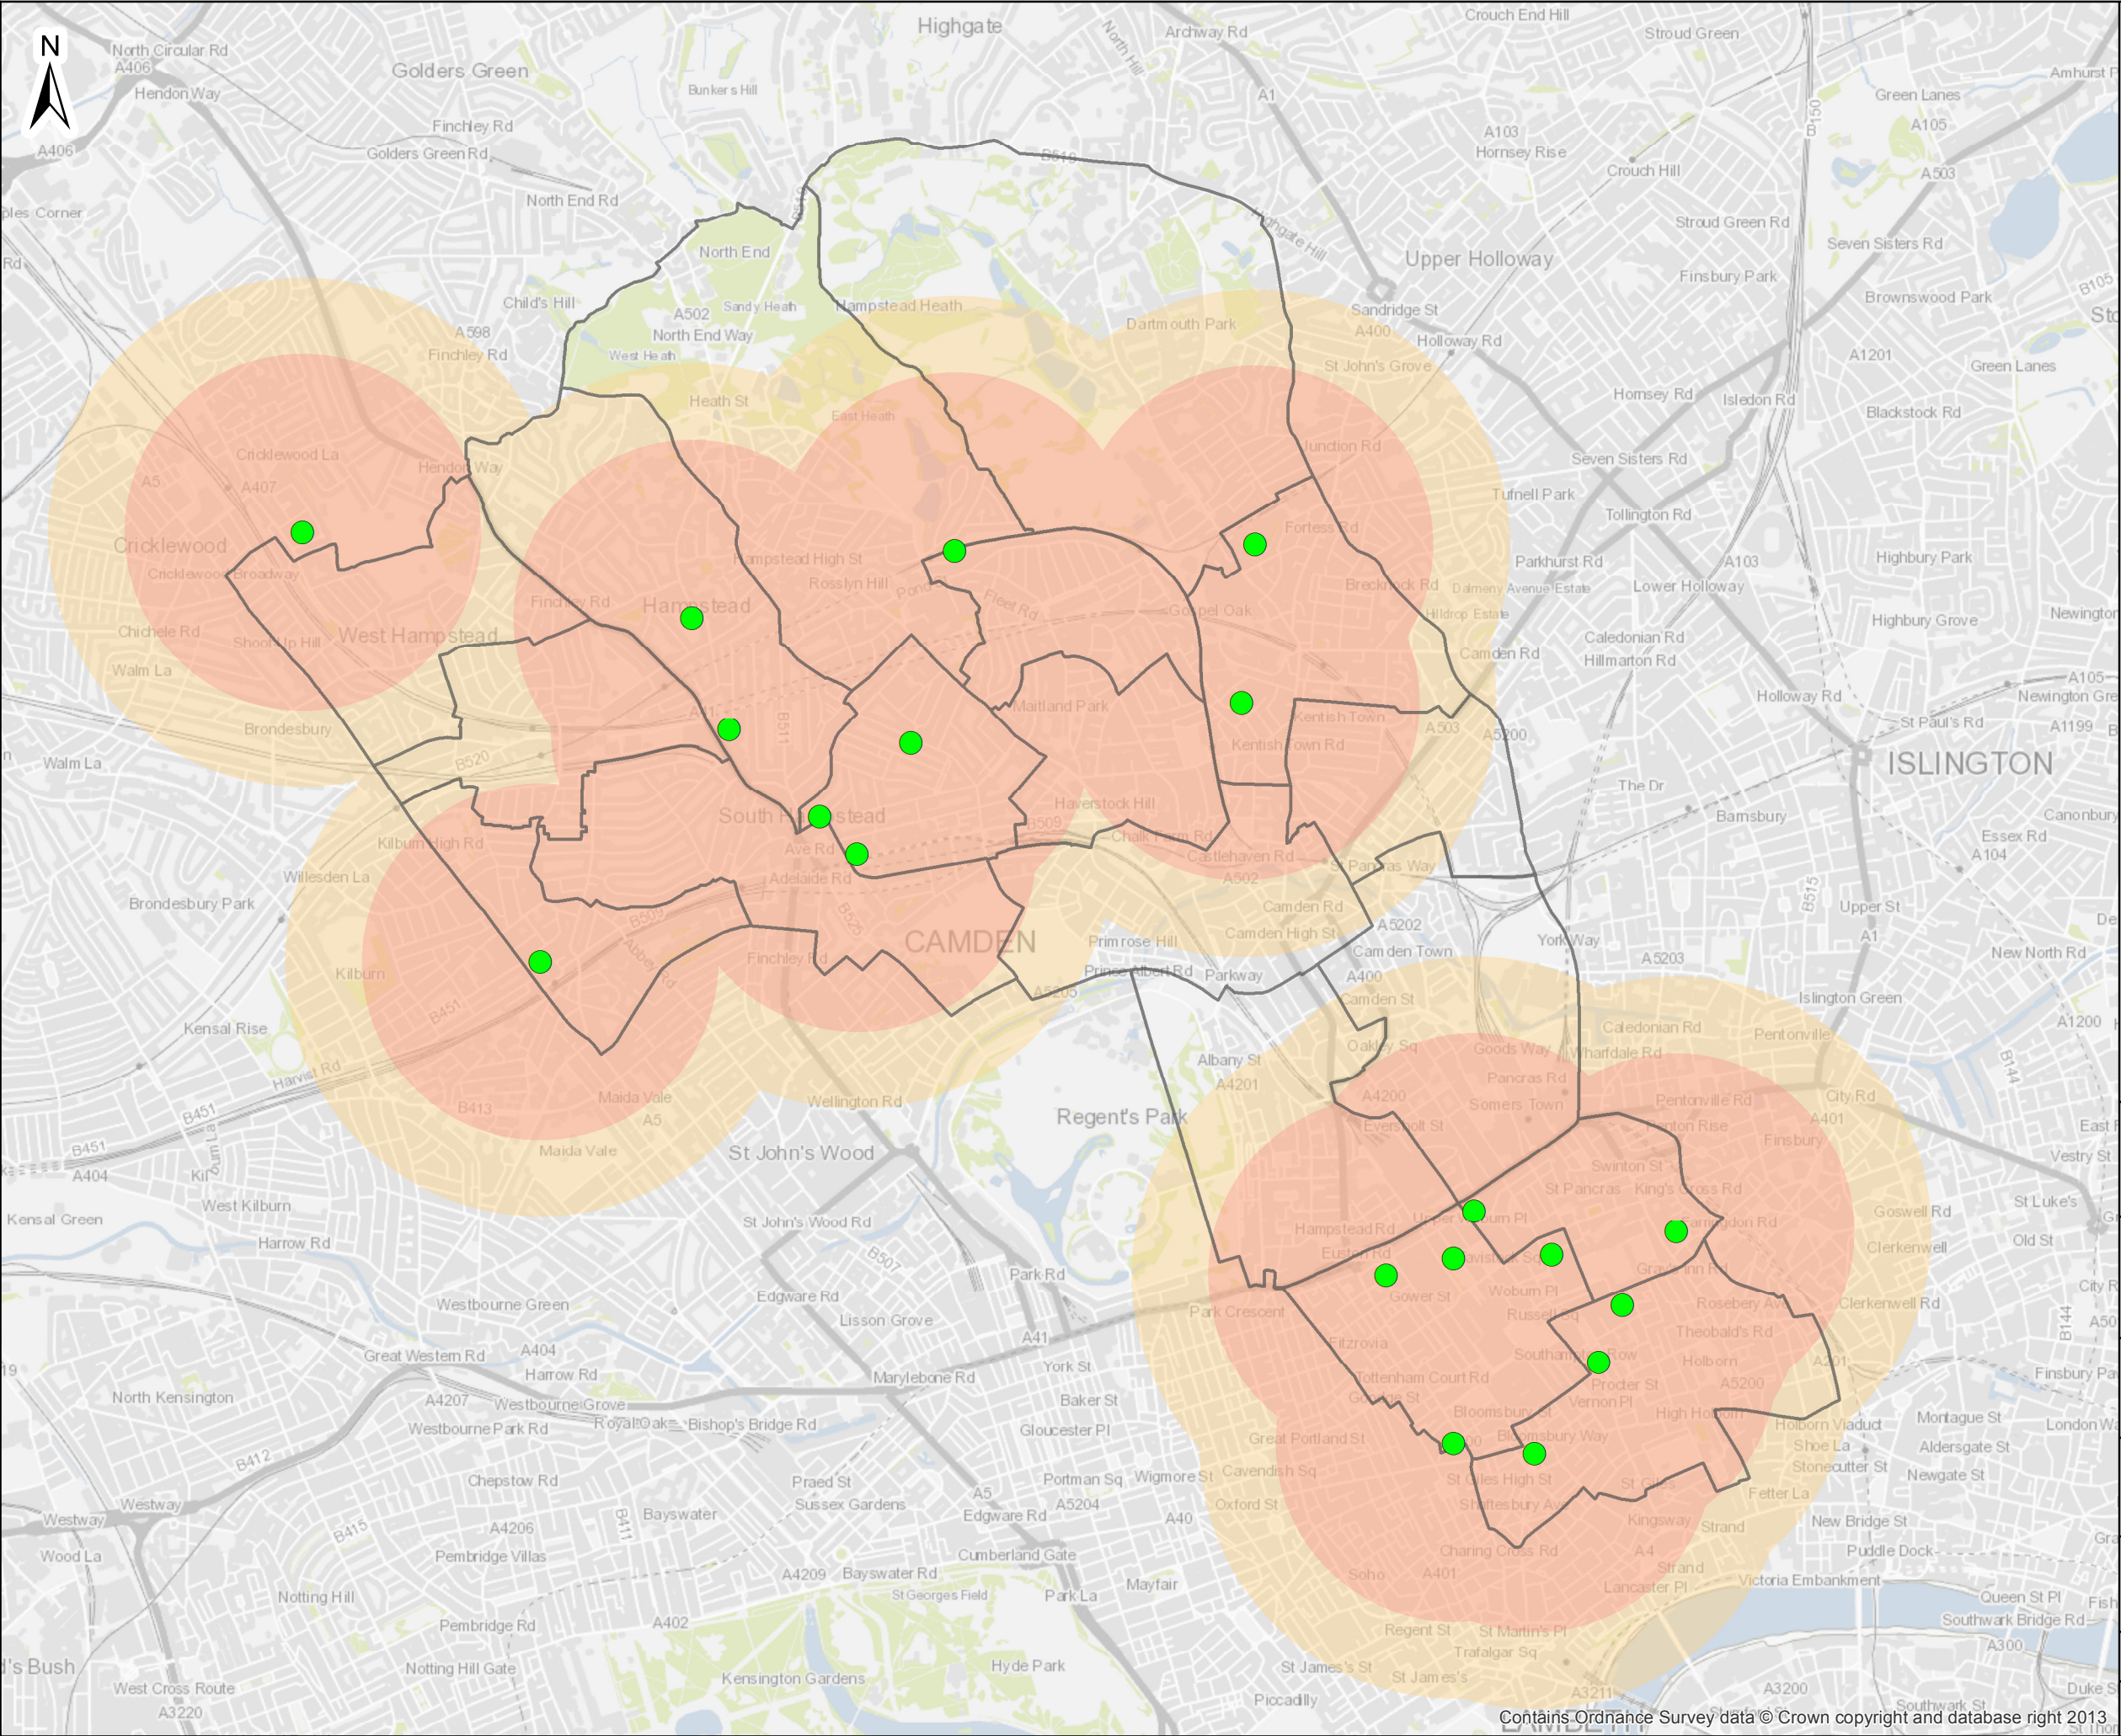

Location of swimming pools

840m catchment area

1200m catchment area

Ward boundaries

00.51

Kilometre

Atkins Limited ©
Consulting Engineers
The Hub
500 Park Ave,
Bristol, South Glos.,
England, BS32 4RZ

Tel: +44(0)1454 662000
Fax: +44(0)1454 663333
www.atkinsglobal.com

Client

London Borough of Camden

Project

Camden Open Space Study

Title

Figure 12.4
Accessibility to Swimming Pools

Sheet Size	Original Scale	Designed / Drawn	Checked	Authorised
A3	1:30,000	SJD	SWK	ZG
Drawing Number		Date	Date	Date
5125421_CAM_ACC_SWP		06/03/14	06/03/14	06/03/14
Rev				00